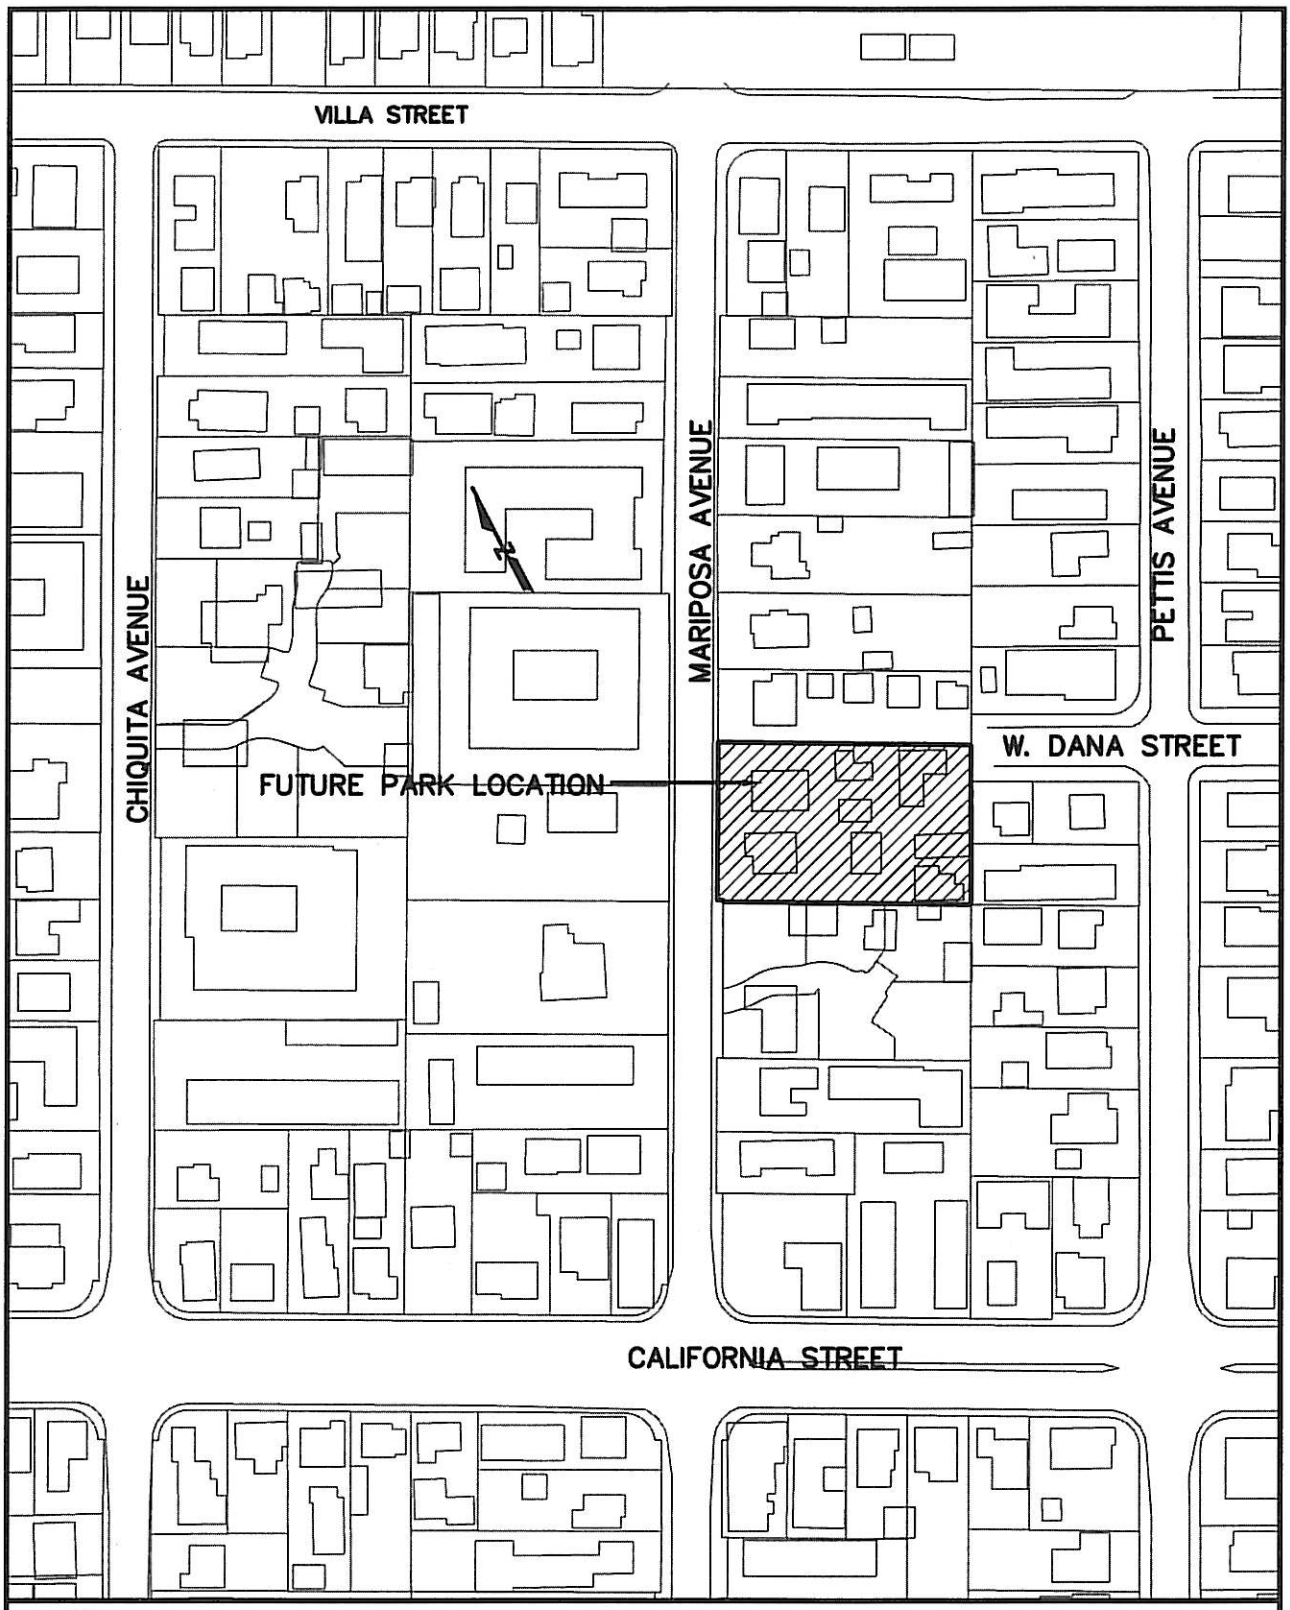

CITY OF MOUNTAIN VIEW

FUTURE MARIPOSA PARK

DRAWN	CHECKED	DATE	SCALE	SHEET
QT		02-10-10	1"=150'	