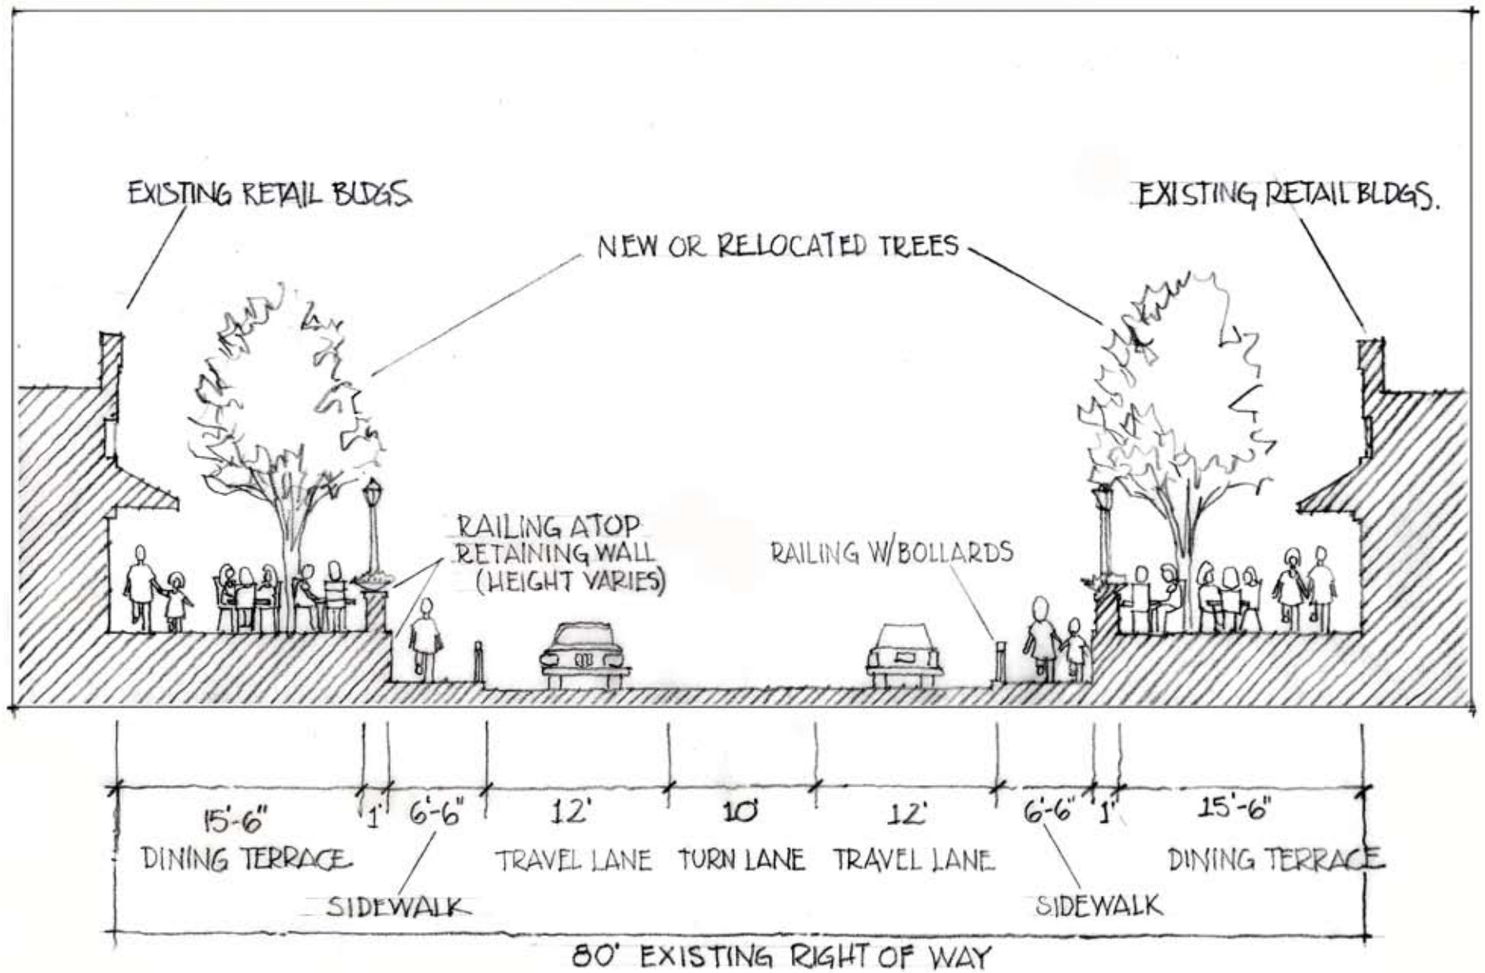
EXISTING RETAIL BLDGS
NEW OR RELOCATED TREES
EXISTING RETAIL BLDGS.
RAILING ATOP RETAINING WALL (HEIGHT VARIES)
RAILING W/BOLLARDS
15'-6"
DINING TERRACE
1'
6'-6"
SIDEWALK
12'
TRAVEL LANE
10'
TURN LANE
12'
TRAVEL LANE
6'-6"
SIDEWALK
1'
15'-6"
DINING TERRACE
80' EXISTING RIGHT OF WAY