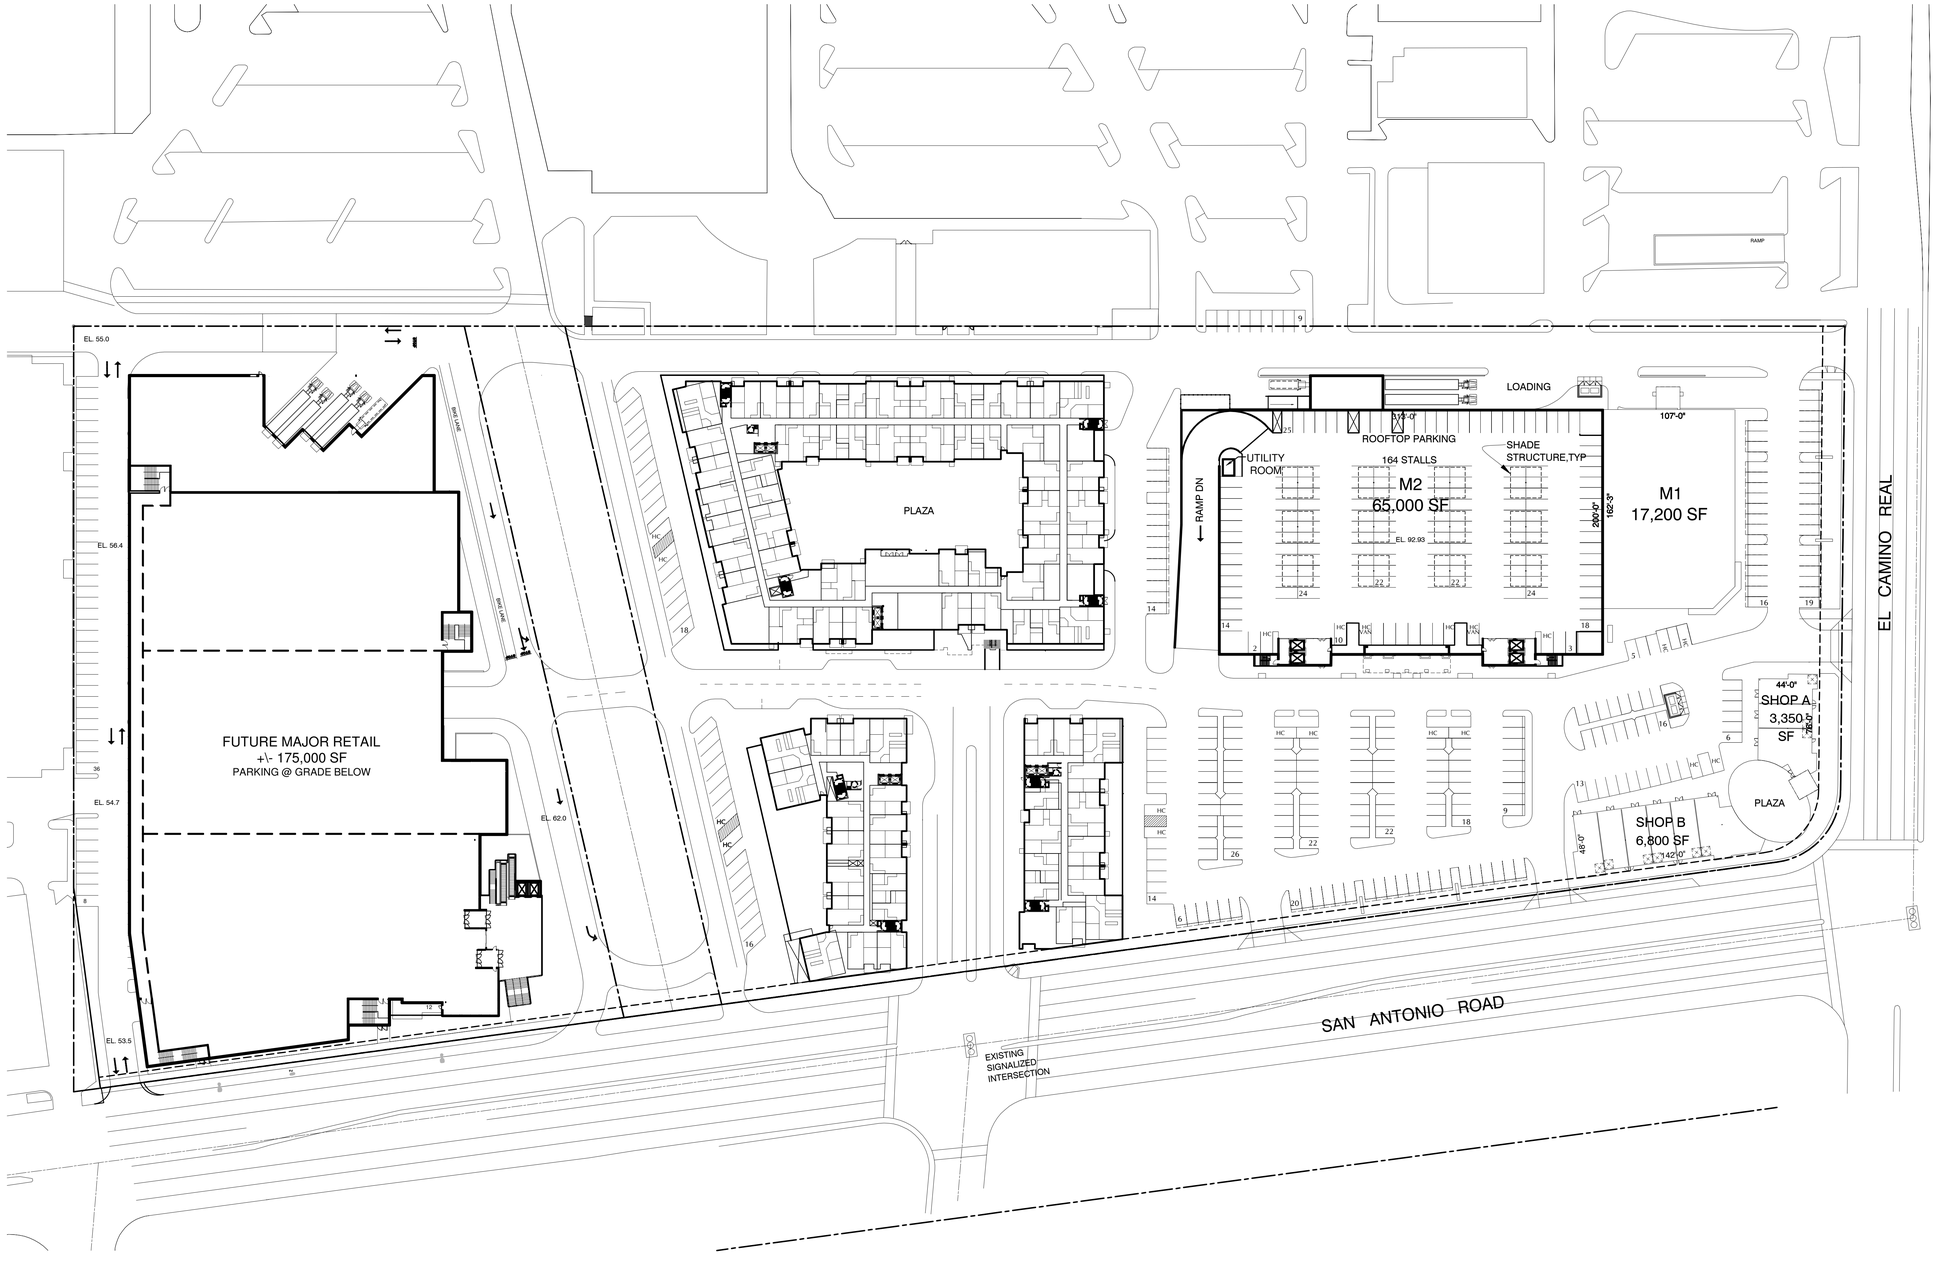

PROJECT SUMMARY

STREET ADDRESS
NEC SAN ANTONIO RD & EL CAMINO REAL
ZONING
SAN ANTONIO CENTER PRECISE PLAN
ASSESSORS'S PARCEL NUMBERS
148-20-001, 148-20-002, 148-20-003, 148-20-004, 148-22-001, 148-22-002

SITE AREA:	16.338 ACRES (711,643 SF)
RETAIL BUILDING AREA:	311,138 SF
RETAIL PARKING PROVIDED:	
GROUND:	368 STALLS
BLDG 3 MEZZ:	52 STALLS
M2 ROOF:	164 STALLS
FUTURE MAJOR BELOW GRADE:	439 STALLS
TOTAL:	1023 STALLS (3.29/1000)
RESIDENTIAL BUILDING AREA:	232,847 SF (NET RENTABLE)
RESIDENTIAL UNITS:	325 UNITS
RESIDENTIAL PARKING:	446 STALLS
STANDARD STALL SIZE: (UNLESS OTHERWISE NOTED)	8.5' X 18'
MINIMUM AISLE WIDTH:	24'

SAN ANTONIO CENTER

NEC SAN ANTONIO ROAD AND EL CAMINO REAL
MOUNTAIN VIEW, CALIFORNIA

SITE PLAN SCHEME P-6 Exhibit Second Level

SHEET A9

DATE: JULY 13, 2010
MCG JOB #: 09.100.36

DATE	REVISIONS

Scale : 1" = 50'
0 25' 50' 100'

MERLONE GEIER PARTNERS

250 Sutter Street, Suite 500
San Francisco, California 94108
T 415.974.6002 F 415.974.1556
mcgarchitecture.com

© MCG ARCHITECTS 2007 ALL RIGHTS RESERVED
NOTE: This information is conceptual in nature and is subject to adjustments pending further verification and Client, Tenant, and Governmental Agency approvals. No warranties or guaranties of any kind are given or implied by the Architect.