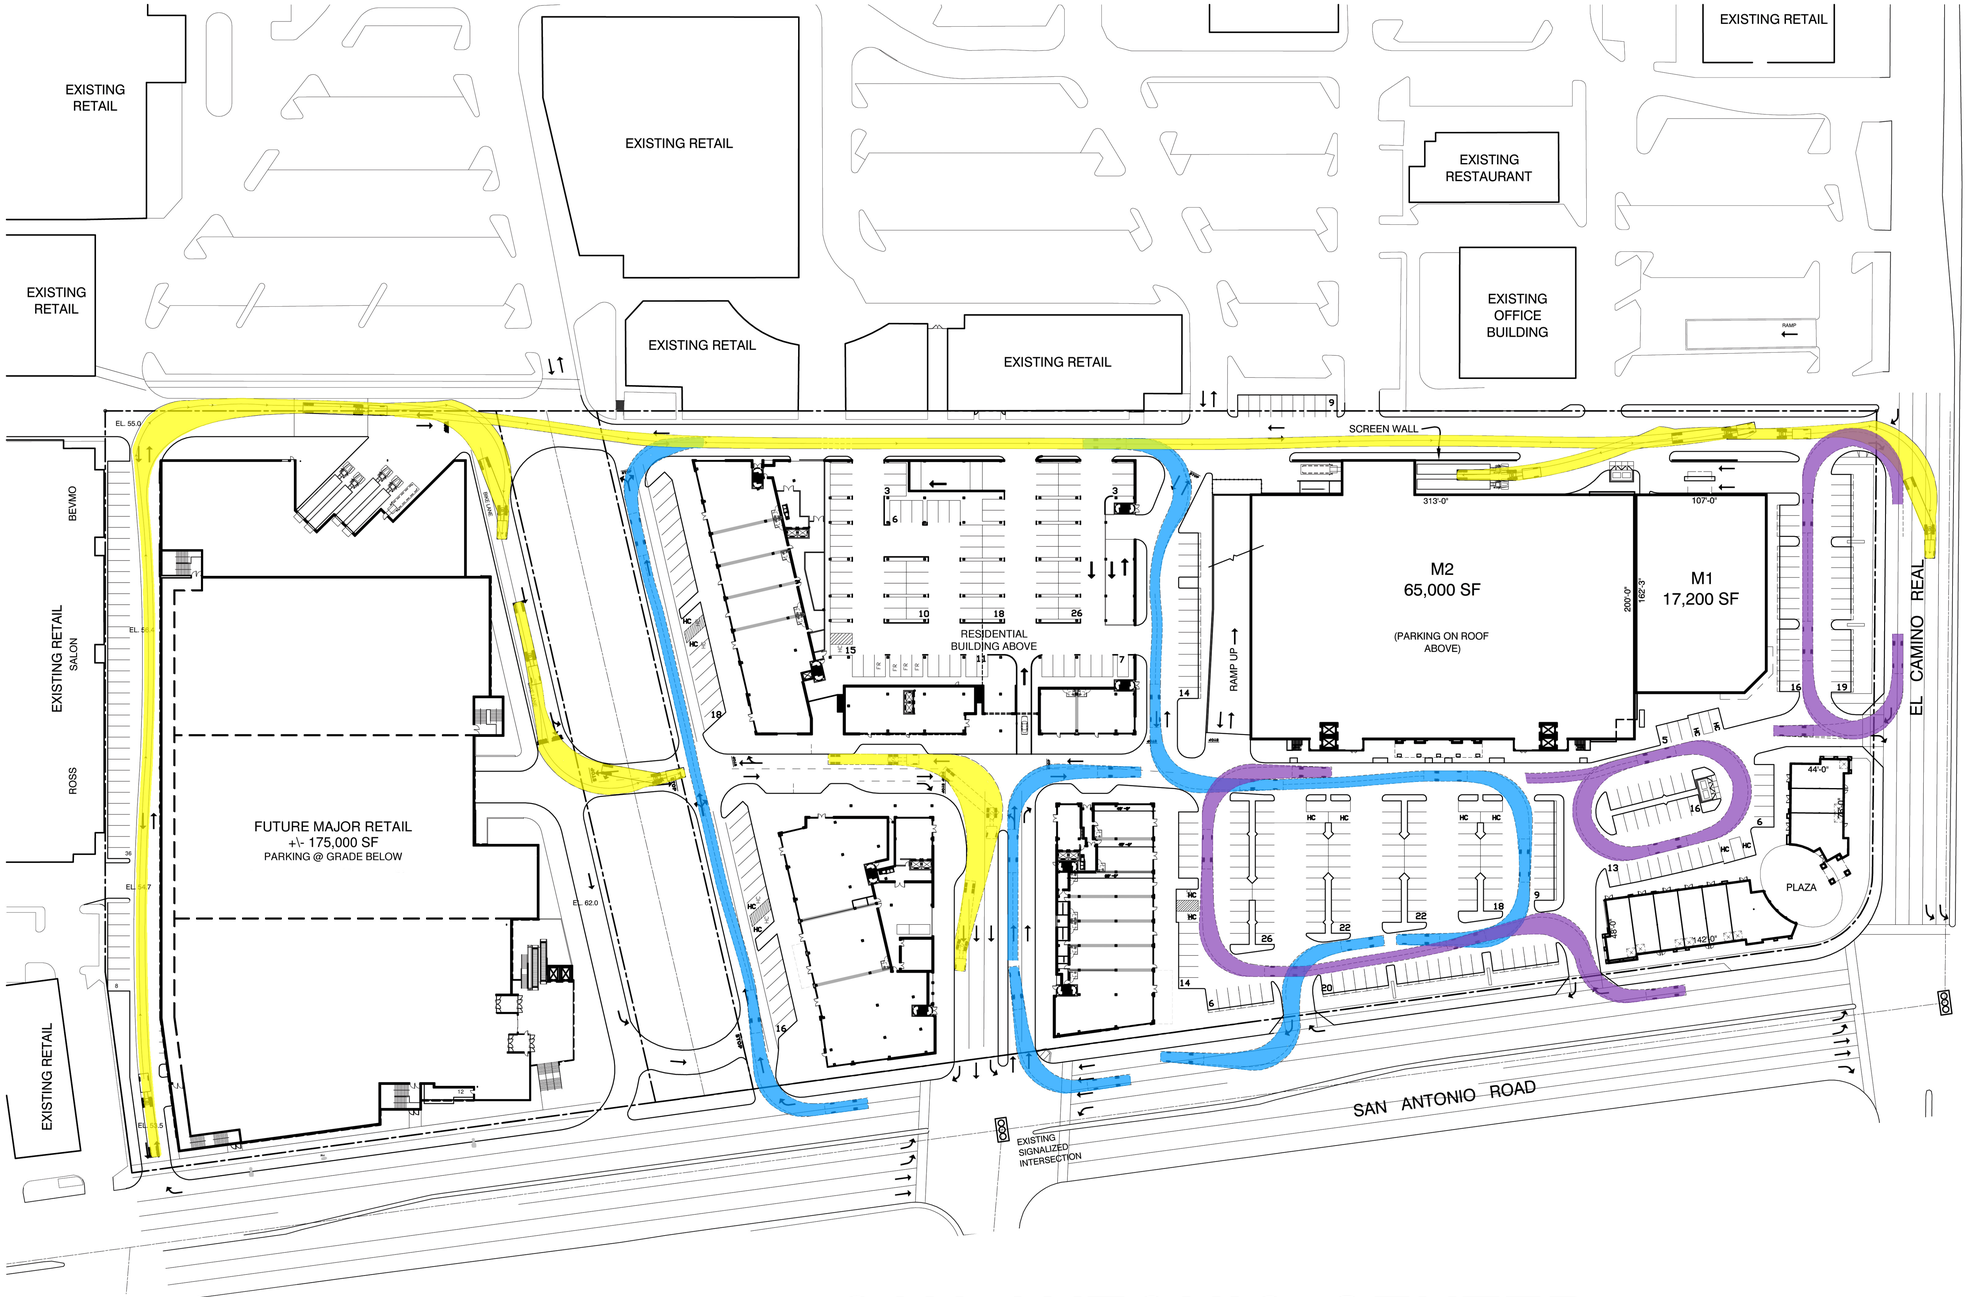

LEGEND

WB67 TRUCK LOADING ROUTE

TRASH, SMALL TRUCK LOADING ROUTE

FIRE TRUCK ROUTE

FIRE TRUCK ROUTE NOTE:

1. TURNING RADII SHOWN ON PLAN COMPLIES WITH 21' INSIDE TURNING RADII

2. ROUTE COMPLIES WITH 20' MINIMUM FIRE LANE WIDTH

3. ROUTE COMPLIES WITH MINIMUM 13'-5" VERTICAL CLEARANCE

SAN ANTONIO CENTER

NEC SAN ANTONIO ROAD AND EL CAMINO REAL
MOUNTAIN VIEW, CALIFORNIA

DATE: JULY 13, 2010
MCG JOB #: 09.100.36

DATE	REVISIONS

VEHICLE CIRCULATION PLAN

SHEET A20

Scale : 1" = 50'

0 25' 50' 100'

N

MERLONE GEIER PARTNERS

250 Sutter Street, Suite 500
San Francisco, California 94108
T 415.974.6002 F 415.974.1556
mcgarchitecture.com

© MCG ARCHITECTS 2010 ALL RIGHTS RESERVED

NOTE: This information is conceptual in nature and is subject to adjustments pending further verification and Client, Tenant, and Governmental Agency approvals. No warranties or guaranties of any kind are given or implied by the Architect.