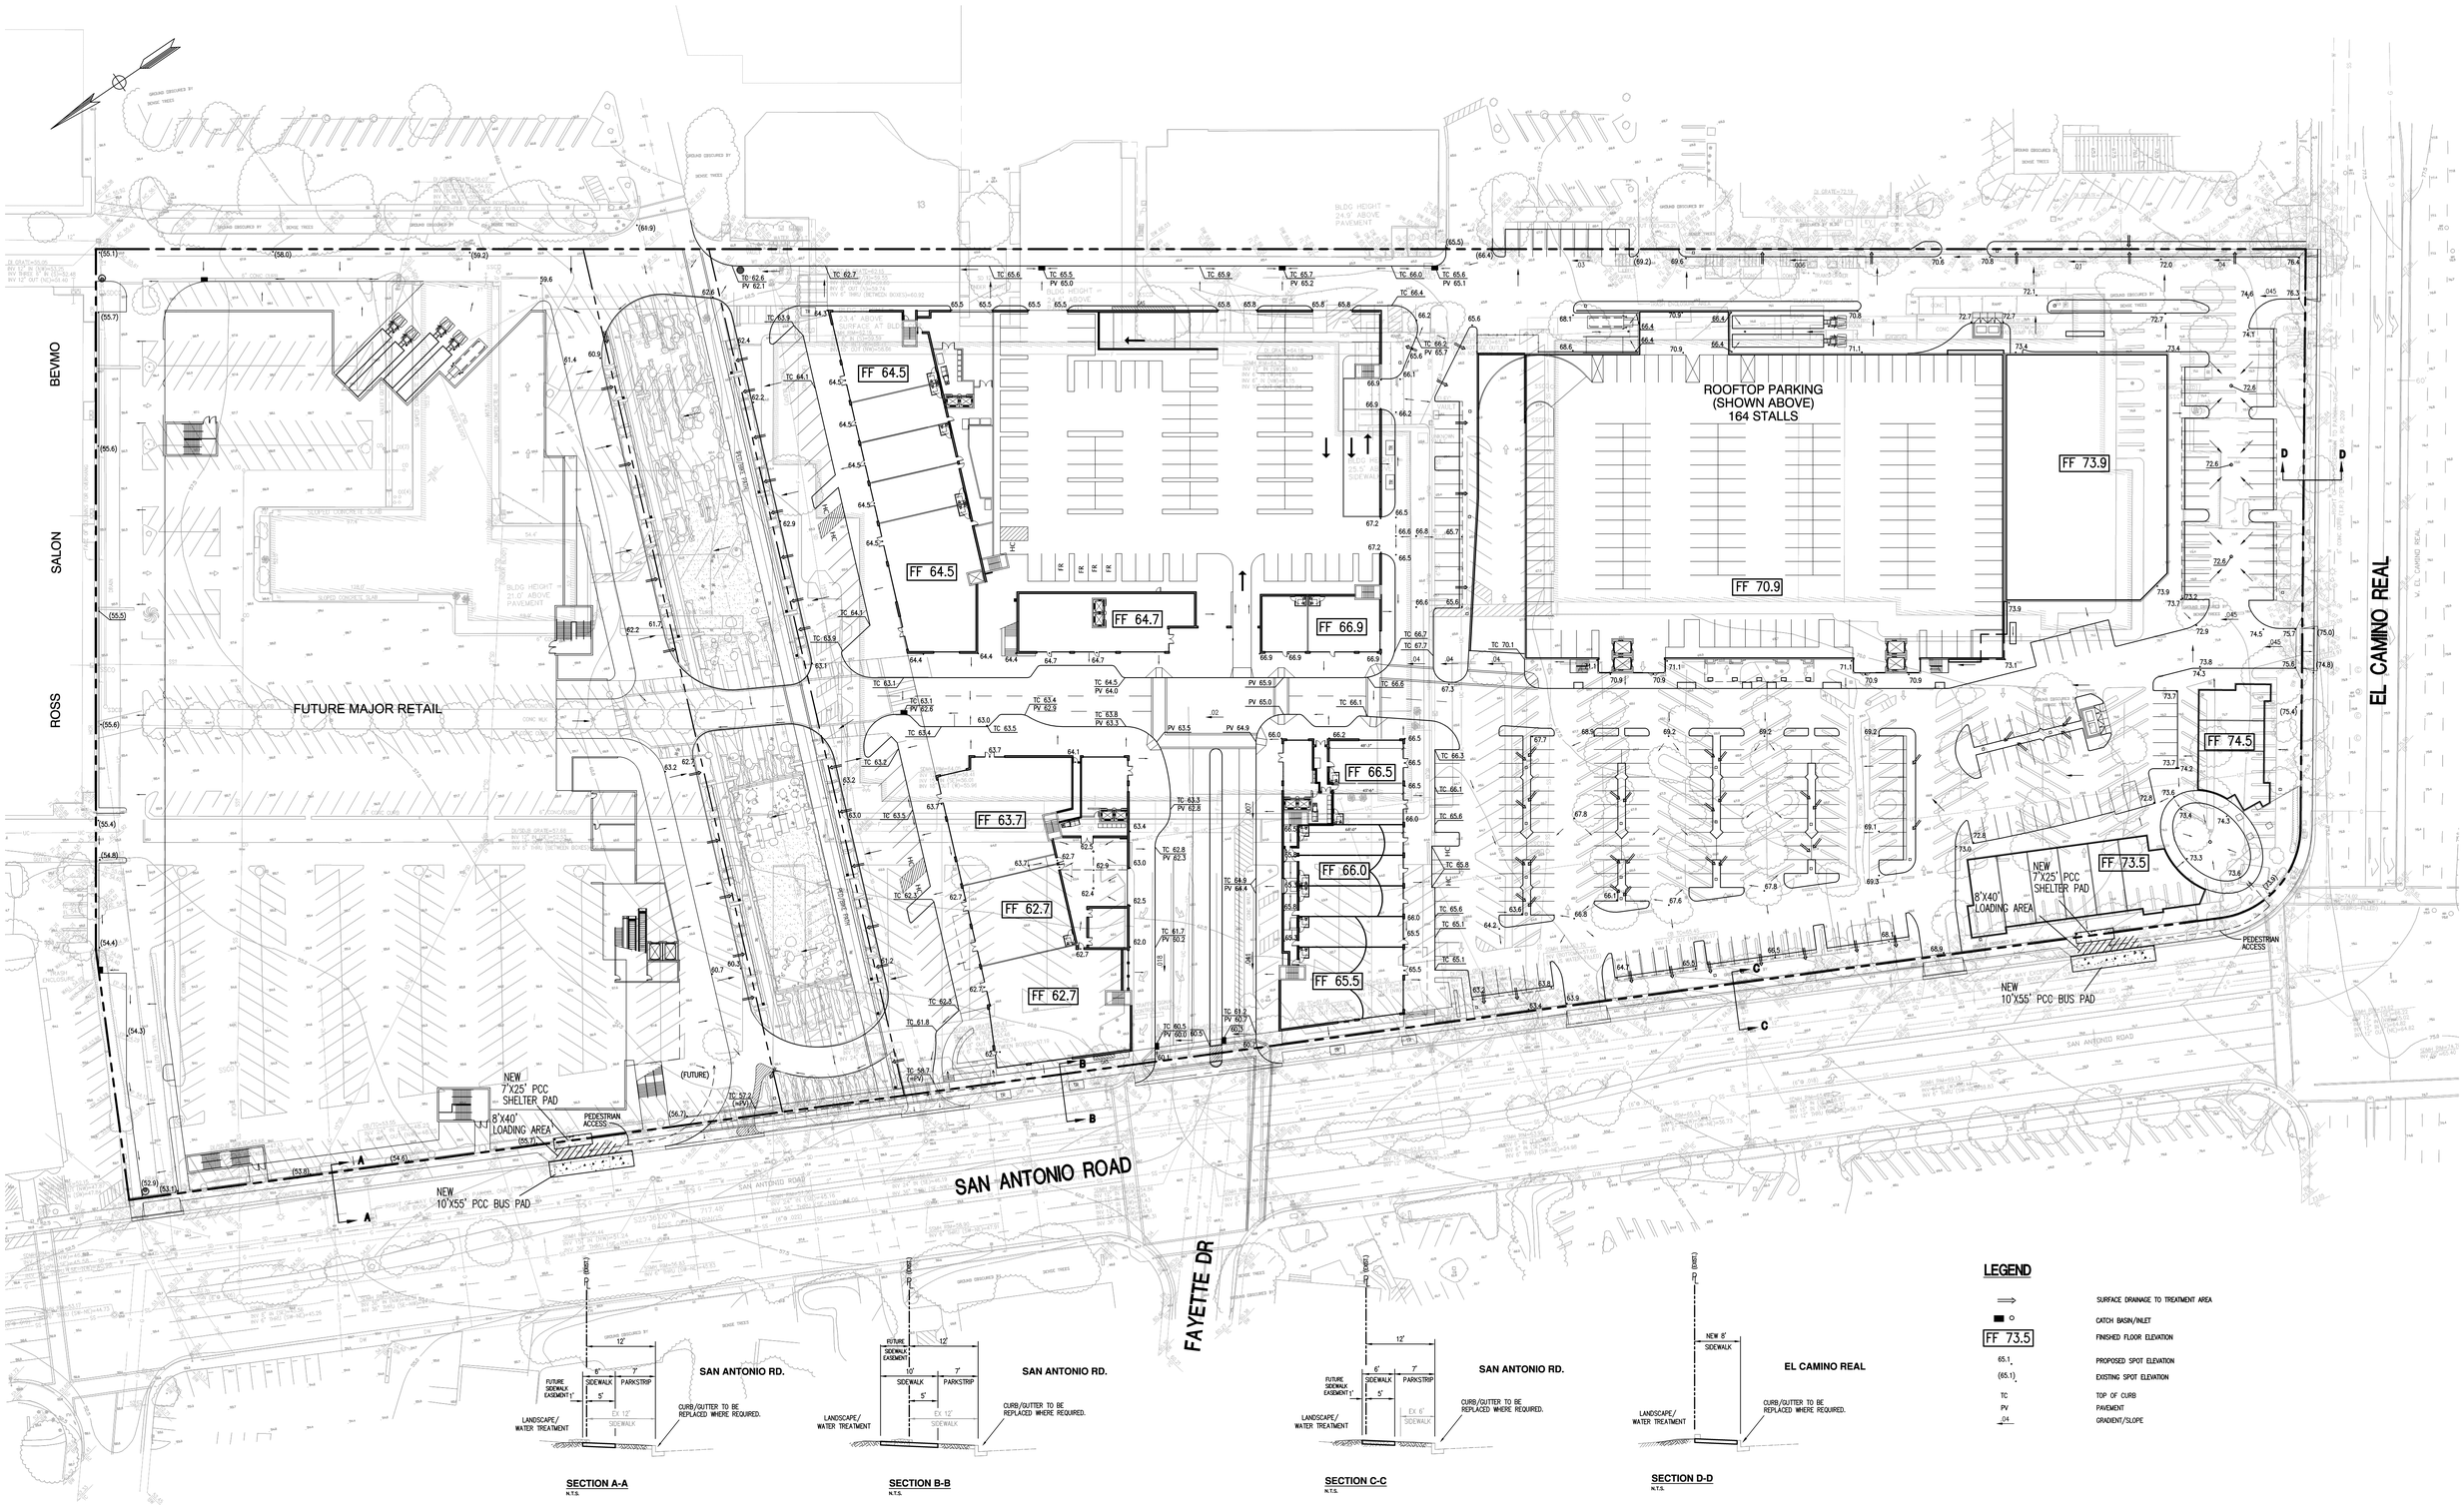

SAN ANTONIO CENTER

NEC SAN ANTONIO ROAD AND EL CAMINO REAL
MOUNTAIN VIEW, CALIFORNIA

CONCEPTUAL GRADING AND DRAINAGE PLAN

SHEET C-1

DATE: JULY 13, 2010
MCG JOB #: 09.100.01

DATE	REVISIONS

Scale : 1" = 40'

0 20' 40' 80'

N

MERLONE GEIER PARTNERS

BKF ENGINEERS / SURVEYORS / PLANNERS
1650 TECHNOLOGY DRIVE
SUITE 650
SAN JOSE, CA 95110
408-467-9100
408-467-9199 (FAX)

250 Sutter Street, Suite 500
San Francisco, California 94108
T 415.974.6002 F 415.974.1556
mcgarchitecture.com

© MCG ARCHITECTS 2010 ALL RIGHTS RESERVED
NOTE: This information is conceptual in nature and is subject to adjustments pending further verification and Client, Tenant, and Governmental Agency approvals. No warranties or guaranties of any kind are given or implied by the Architect.