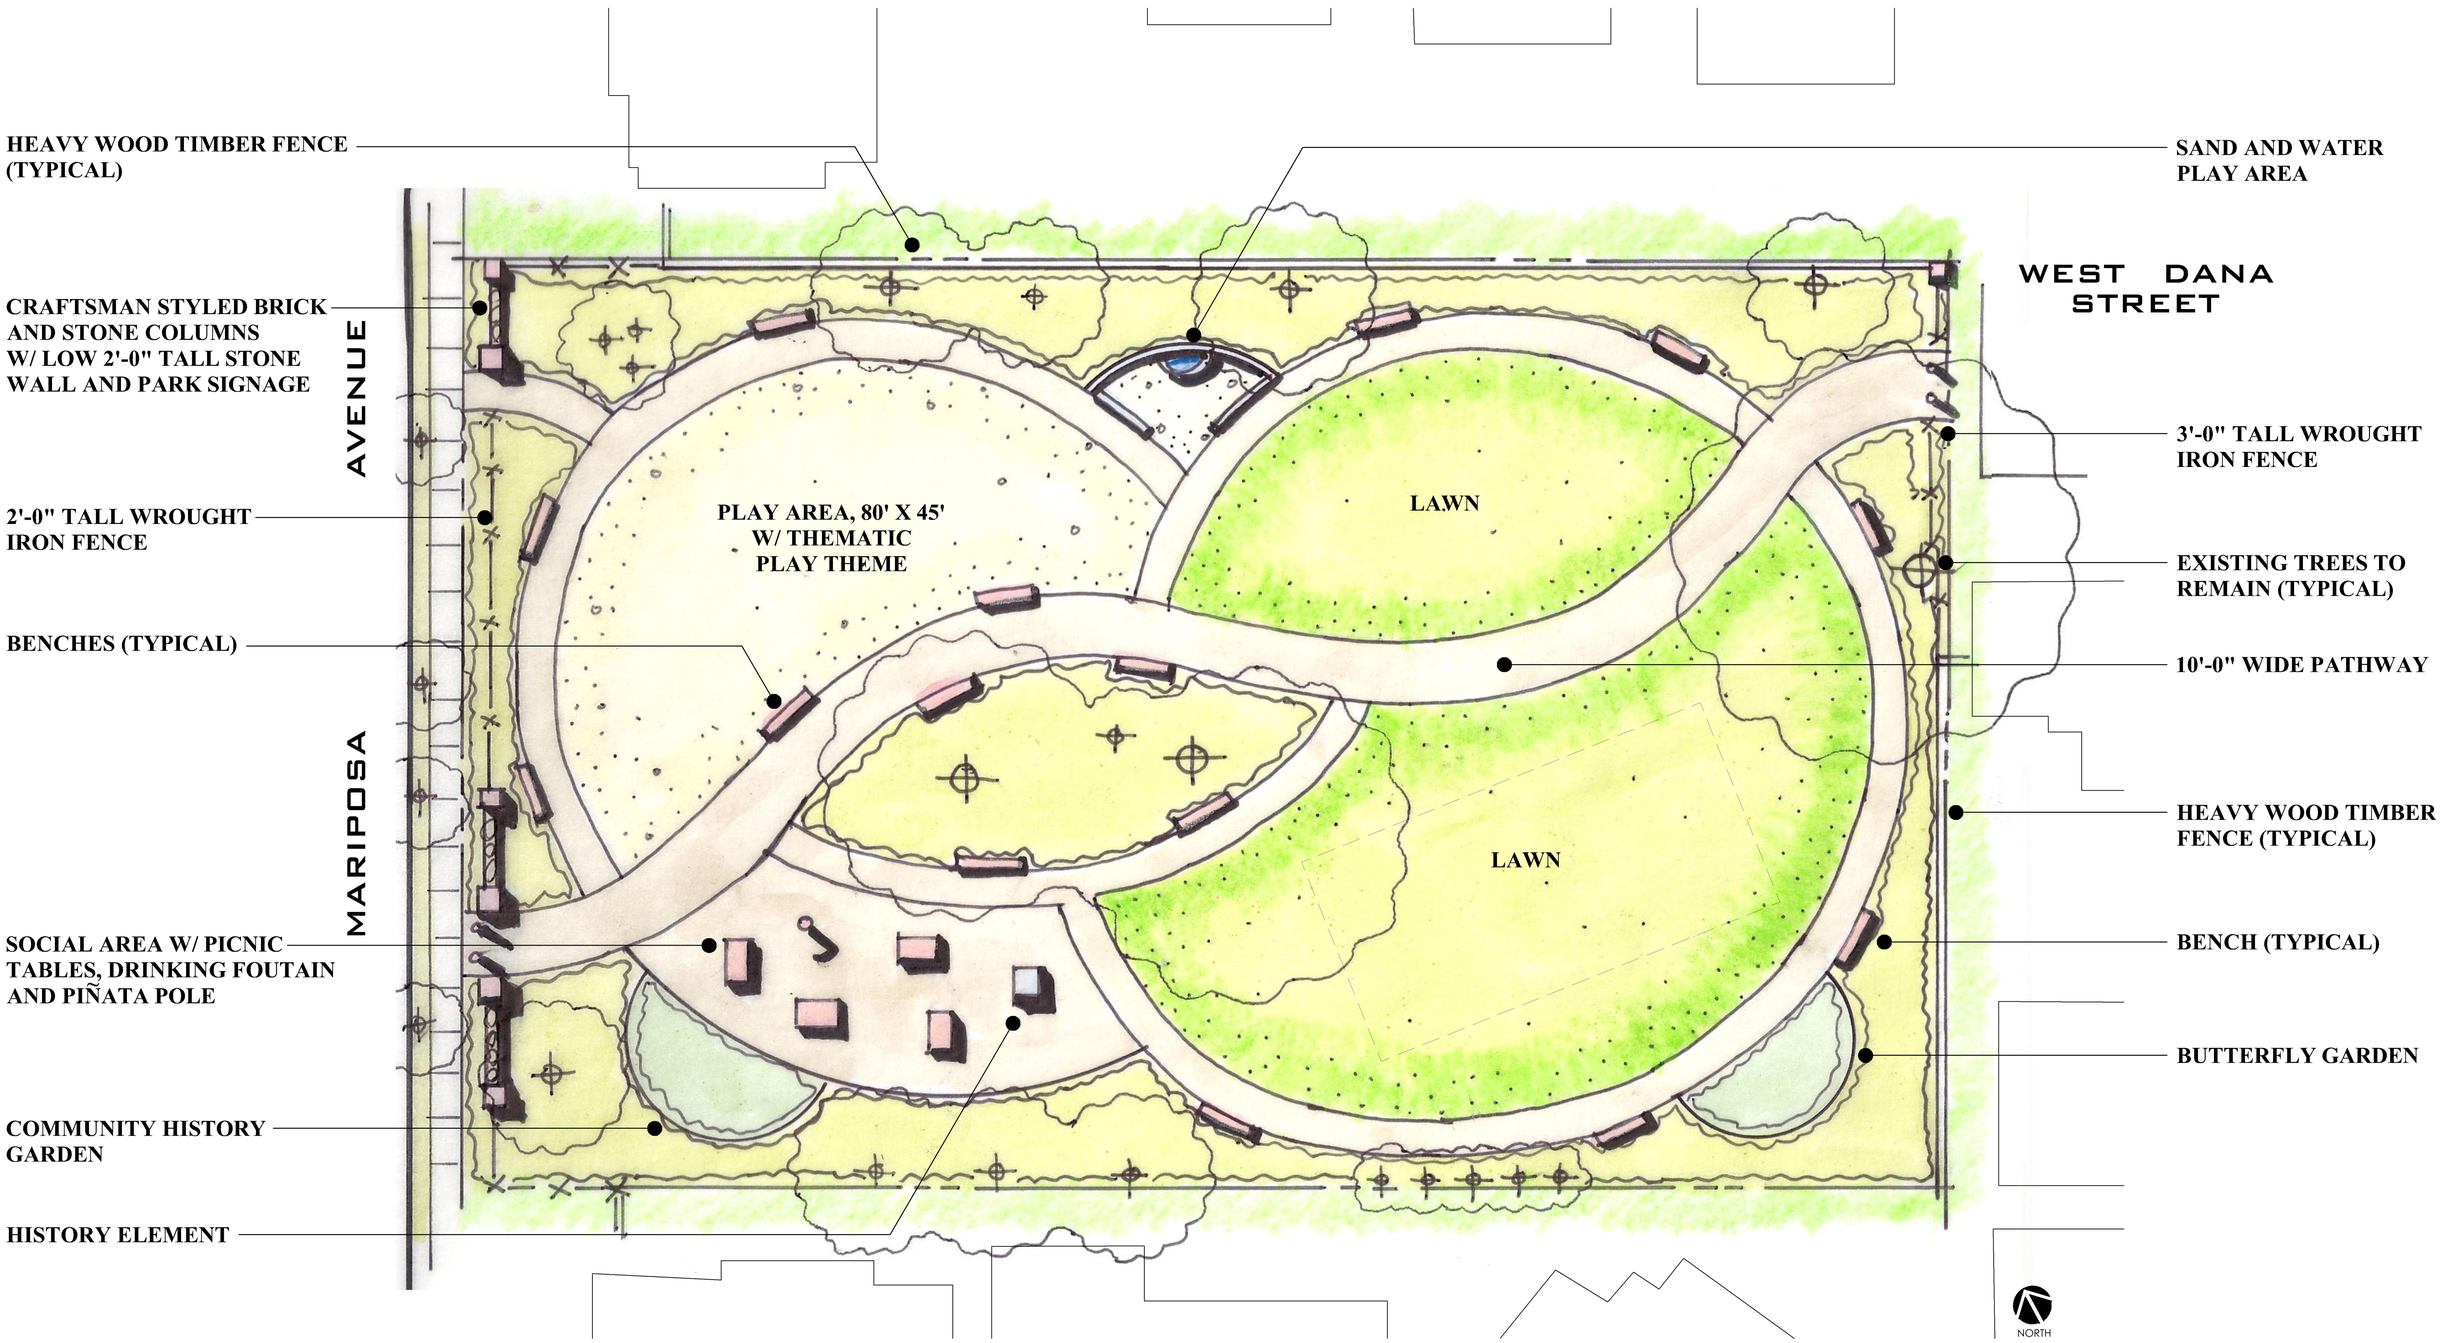


CITY OF MOUNTAIN VIEW

# M A R I P O S I A  P A R K
# C O N C E P T U A L  D E S I G N  "B"

ROBERT MOWAT ASSOCIATES
LANDSCAPE ARCHITECTURE & LAND PLANNING

SCALE : 1"= 10'-0"

APRIL 2010

©2010 RMA