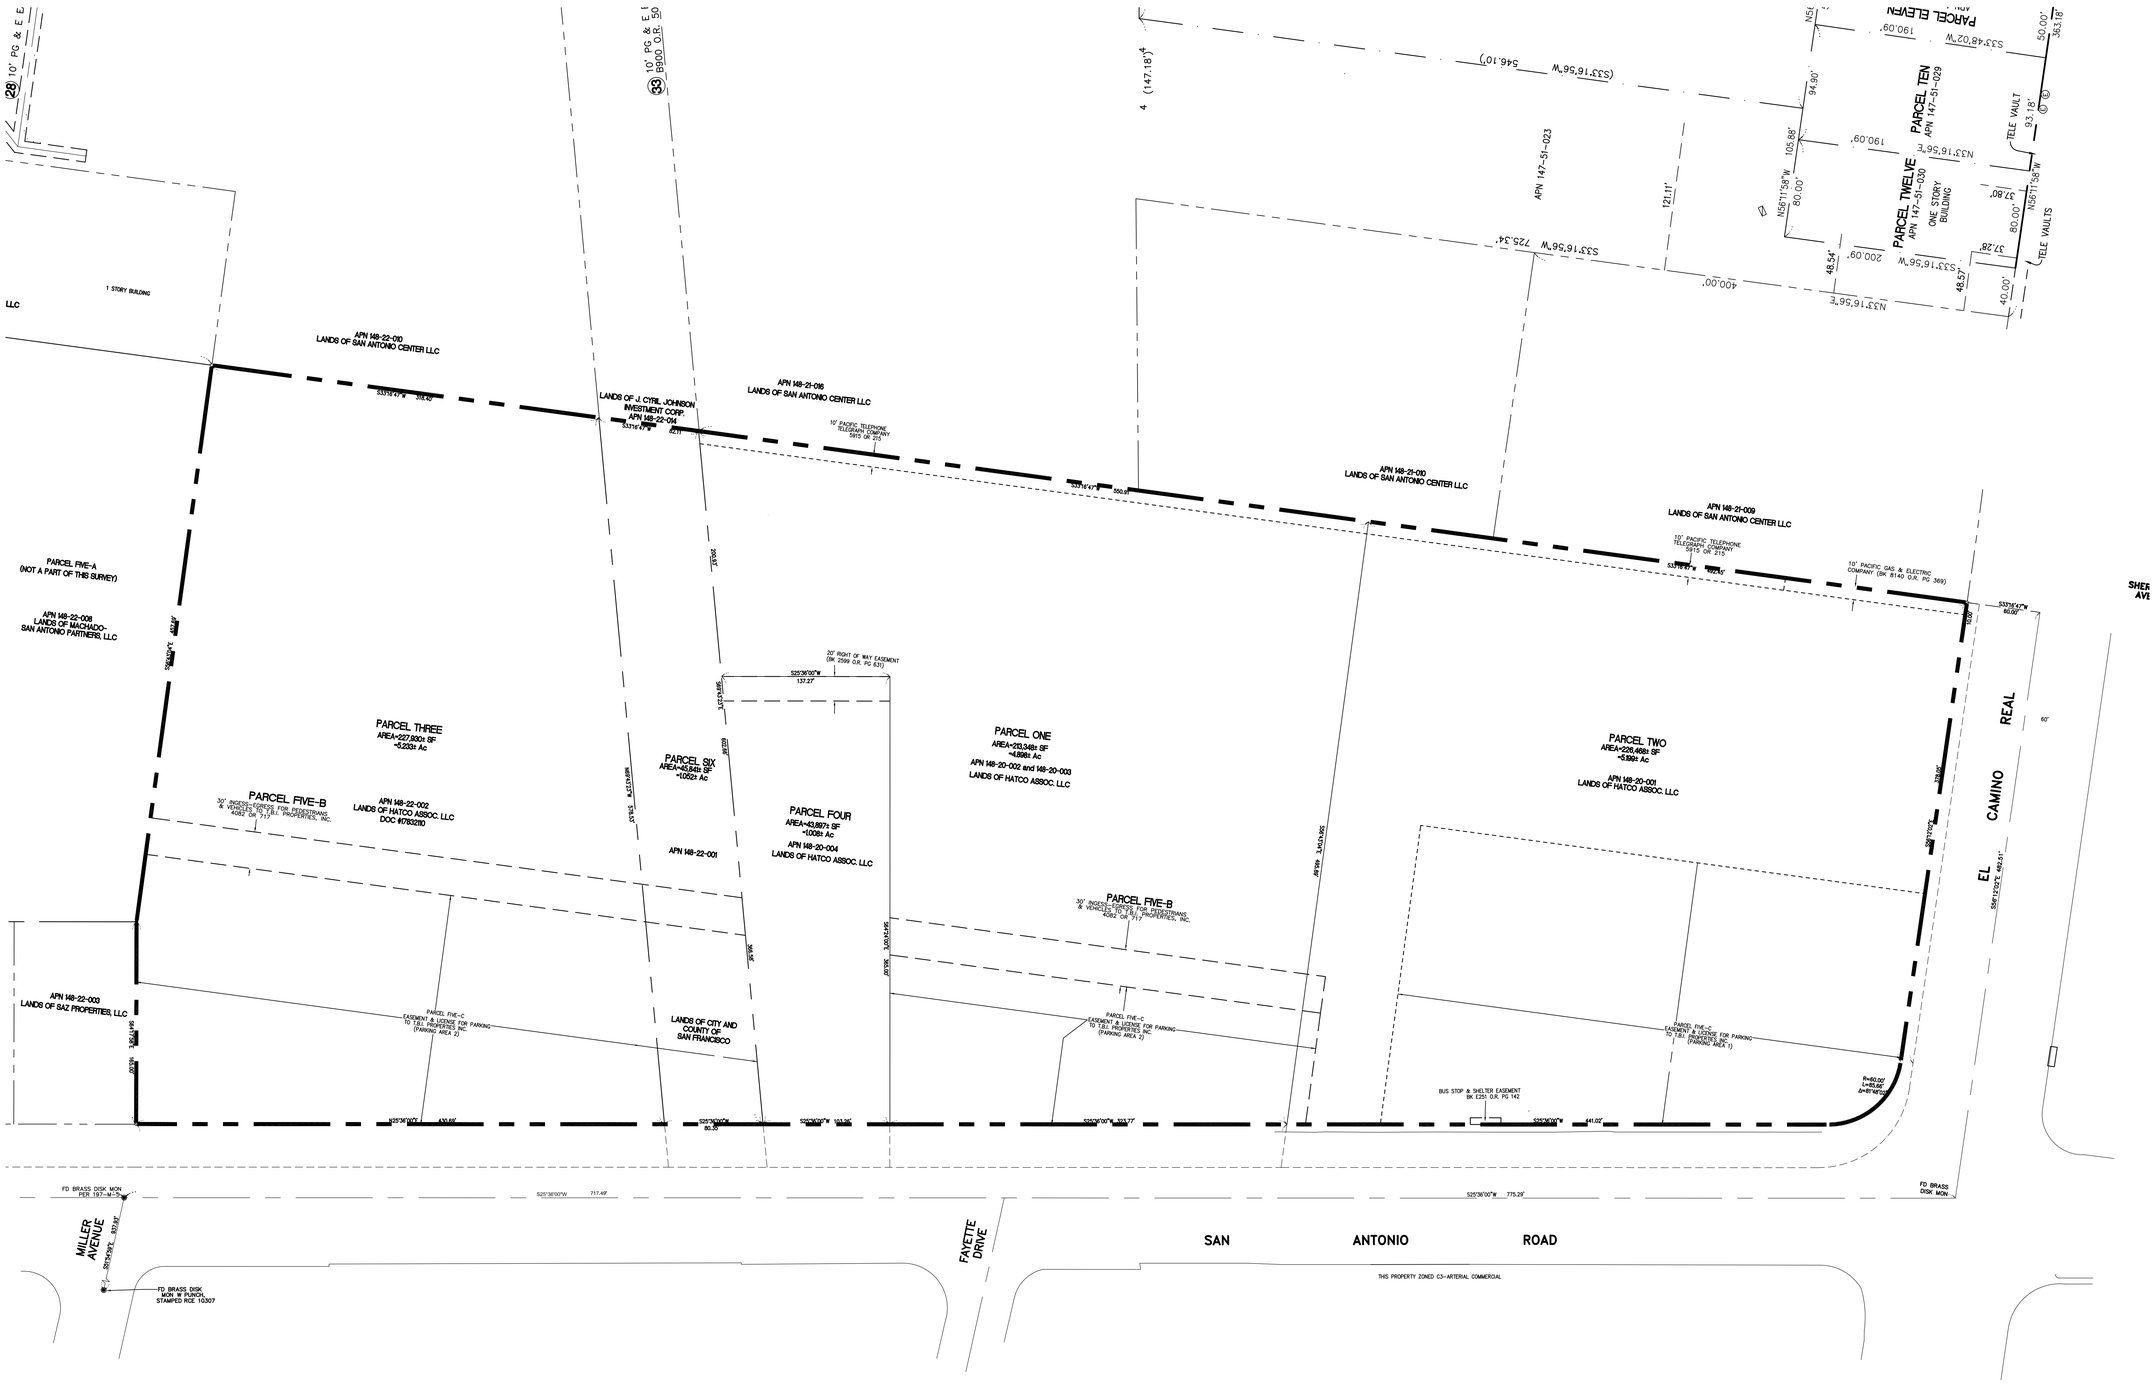

SAN ANTONIO CENTER

NEC SAN ANTONIO ROAD AND EL CAMINO REAL
MOUNTAIN VIEW, CALIFORNIA

DATE: MARCH 15, 2010
MCG JOB #: 09.100.01

DATE	REVISIONS

EXISTING PARCEL MAP

SHEET A7

© MCG ARCHITECTS 2010 ALL RIGHTS RESERVED
NOTE: This information is conceptual in nature and is subject to adjustments pending further verification and Client, Tenant, and Governmental Agency approvals. No warranties or guaranties of any kind are given or implied by the Architect.

MERLONE GEIER PARTNERS

250 Sutter Street, Suite 500
San Francisco, California 94108
T 415.974.6002 F 415.974.1556
mcgarchitecture.com