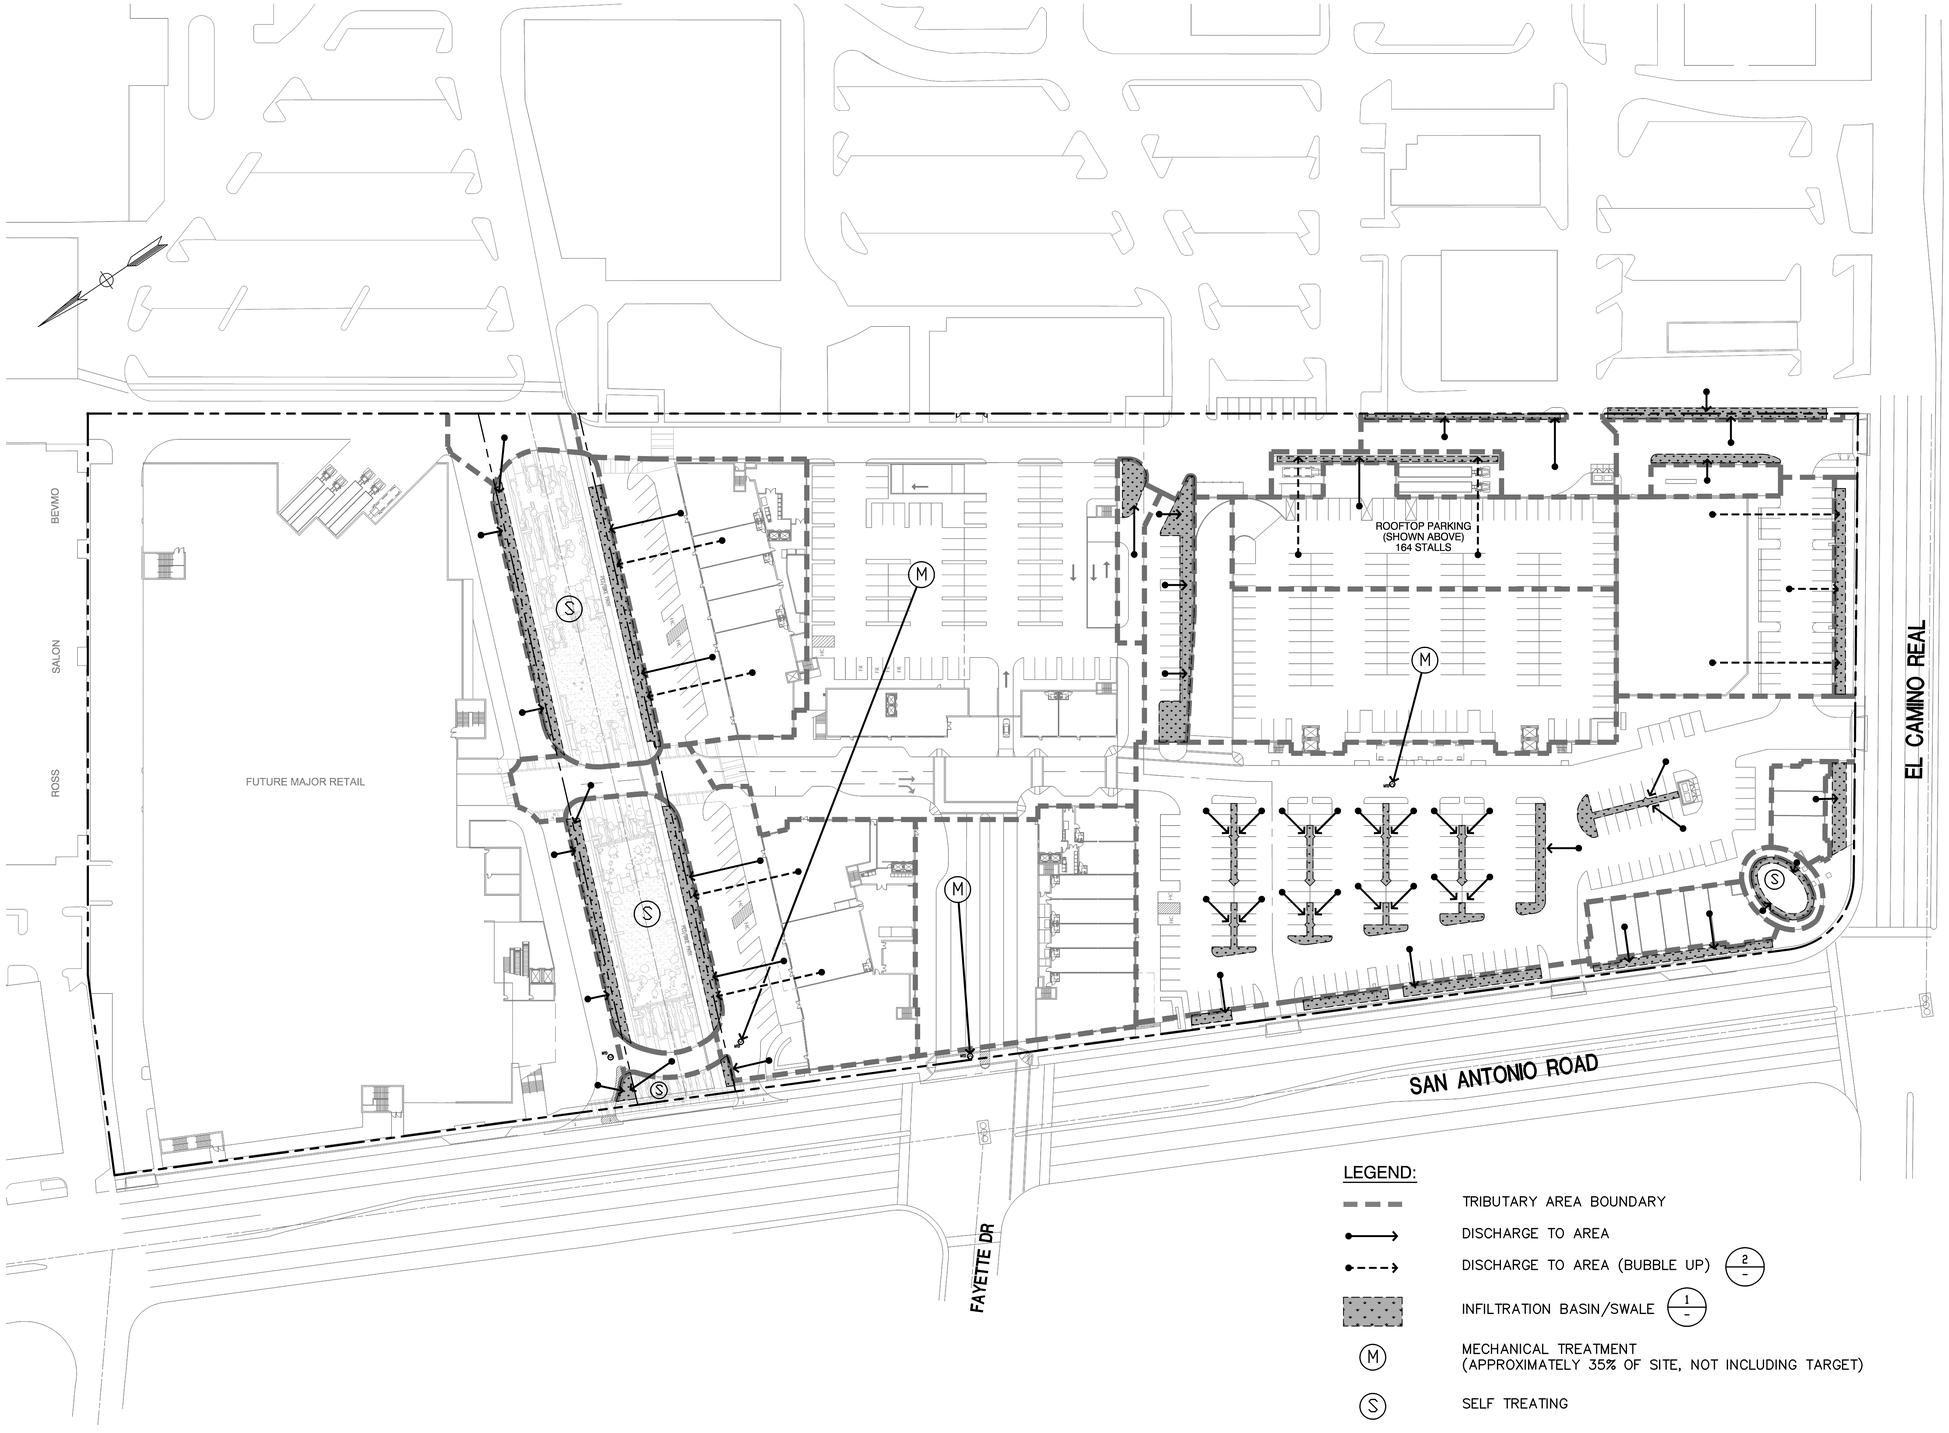

LEGEND:

- TRIBUTARY AREA BOUNDARY
- DISCHARGE TO AREA
- DISCHARGE TO AREA (BUBBLE UP) (2/-)
- INFILTRATION BASIN/SWALE (1/-)
- (M) MECHANICAL TREATMENT (APPROXIMATELY 35% OF SITE, NOT INCLUDING TARGET)
- (S) SELF TREATING

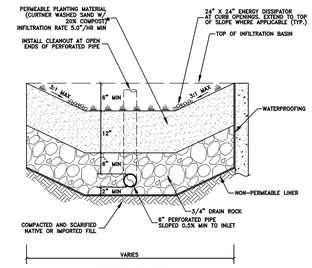

INFILTRATION BASIN DETAIL
(NTS)

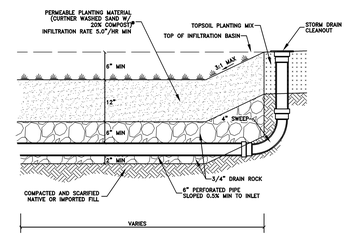

INFILTRATION BASIN CLEANOUT DETAIL
(NTS)

*CURTNER WASHED SAND IS AVAILABLE AT TMT ENTERPRISES
1996 OAKLAND ROAD, SAN JOSE 408-432-9040

BACKFILL INFILTRATION BASIN ONLY WITH PERMEABLE PLANTING MATERIAL AND DRAIN ROCK AS SPECIFIED IN THIS DETAIL. ABSOLUTELY NO NATIVE MATERIAL SHALL BE USED FOR BACKFILL. CONTRACTOR MUST COORDINATE WITH CIVIL ENGINEER PRIOR TO CONSTRUCTION.

(1/-) INFILTRATION BASIN/SWALE
(NTS)

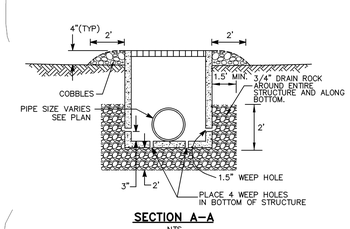

SECTION A–A
NTS

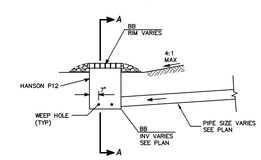

(2/-) BUBBLER BOX
(NTS)

SAN ANTONIO CENTER

NEC SAN ANTONIO ROAD AND EL CAMINO REAL
MOUNTAIN VIEW, CALIFORNIA

CONCEPTUAL STORMWATER TREATMENT PLAN

SHEET C-3

DATE: JULY 13, 2010
MCG JOB #: 09.100.01

DATE	REVISIONS

© MCG ARCHITECTS 2010 ALL RIGHTS RESERVED

NOTE: This information is conceptual in nature and is subject to adjustments pending further verification and Client, Tenant, and Governmental Agency approvals. No warranties or guaranties of any kind are given or implied by the Architect.

Scale : 1" = 50'

0 25' 50' 100'

N

MERLONE GEIER PARTNERS

BKF ENGINEERS / SURVEYORS / PLANNERS
1650 TECHNOLOGY DRIVE
SUITE 650
SAN JOSE, CA 95110
408-467-9100
408-467-9199 (FAX)

250 Sutter Street, Suite 500
San Francisco, California 94108
T 415.974.6002 F 415.974.1556
mcgarchitecture.com

mgc SM